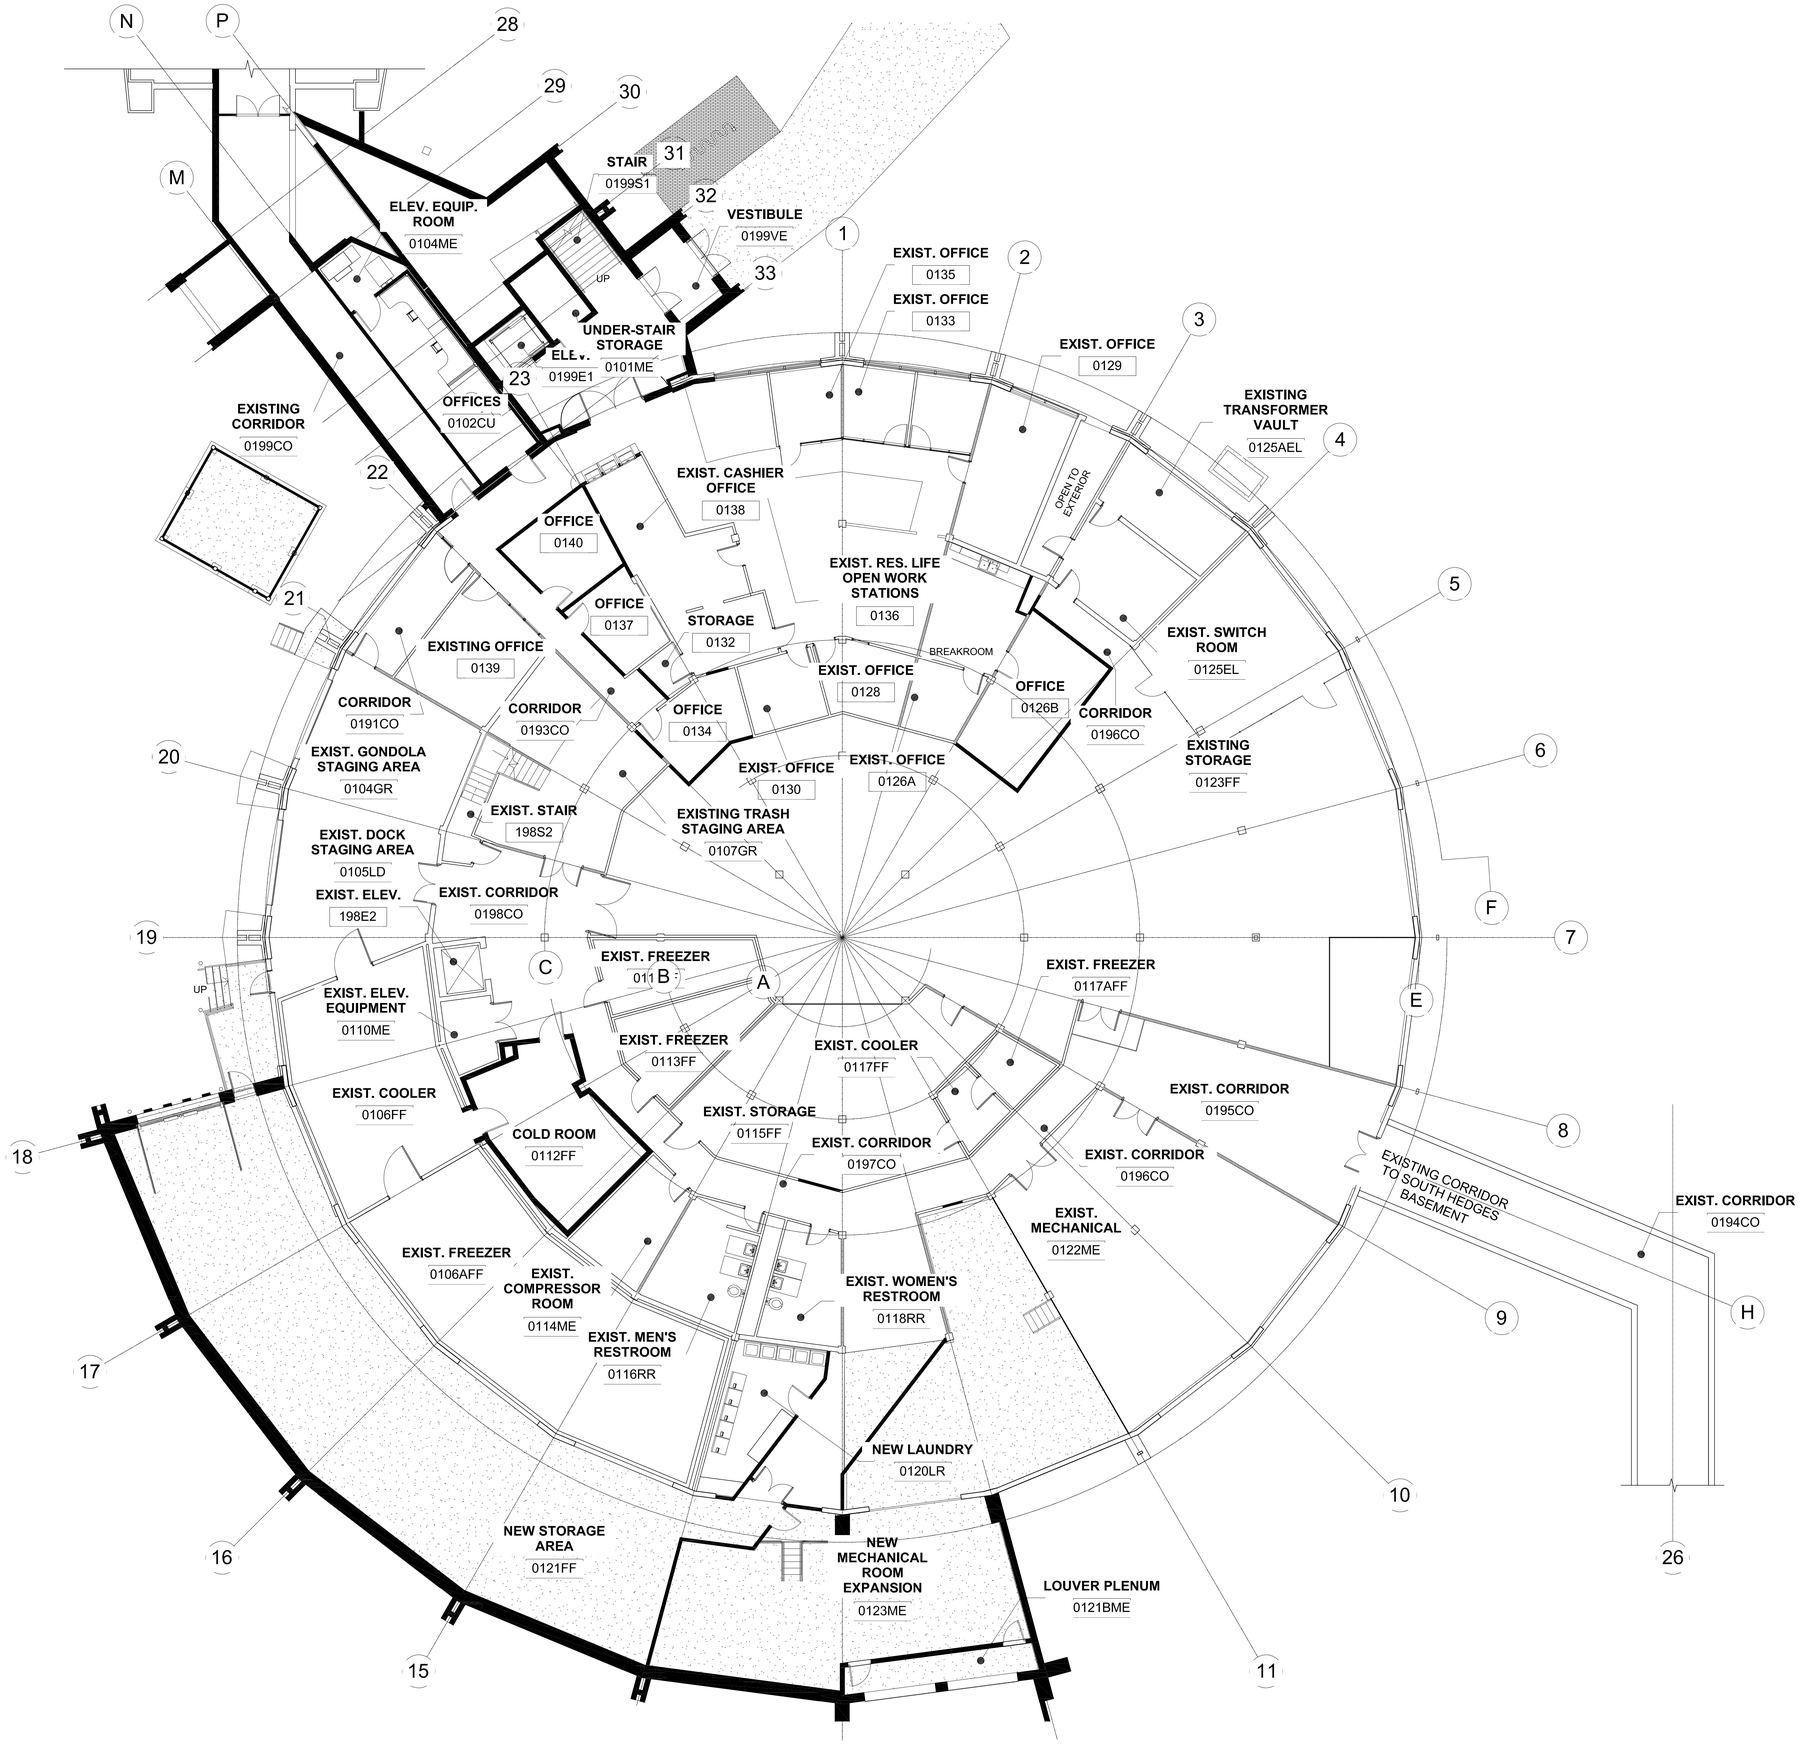

1 LOWER LEVEL FLOOR PLAN