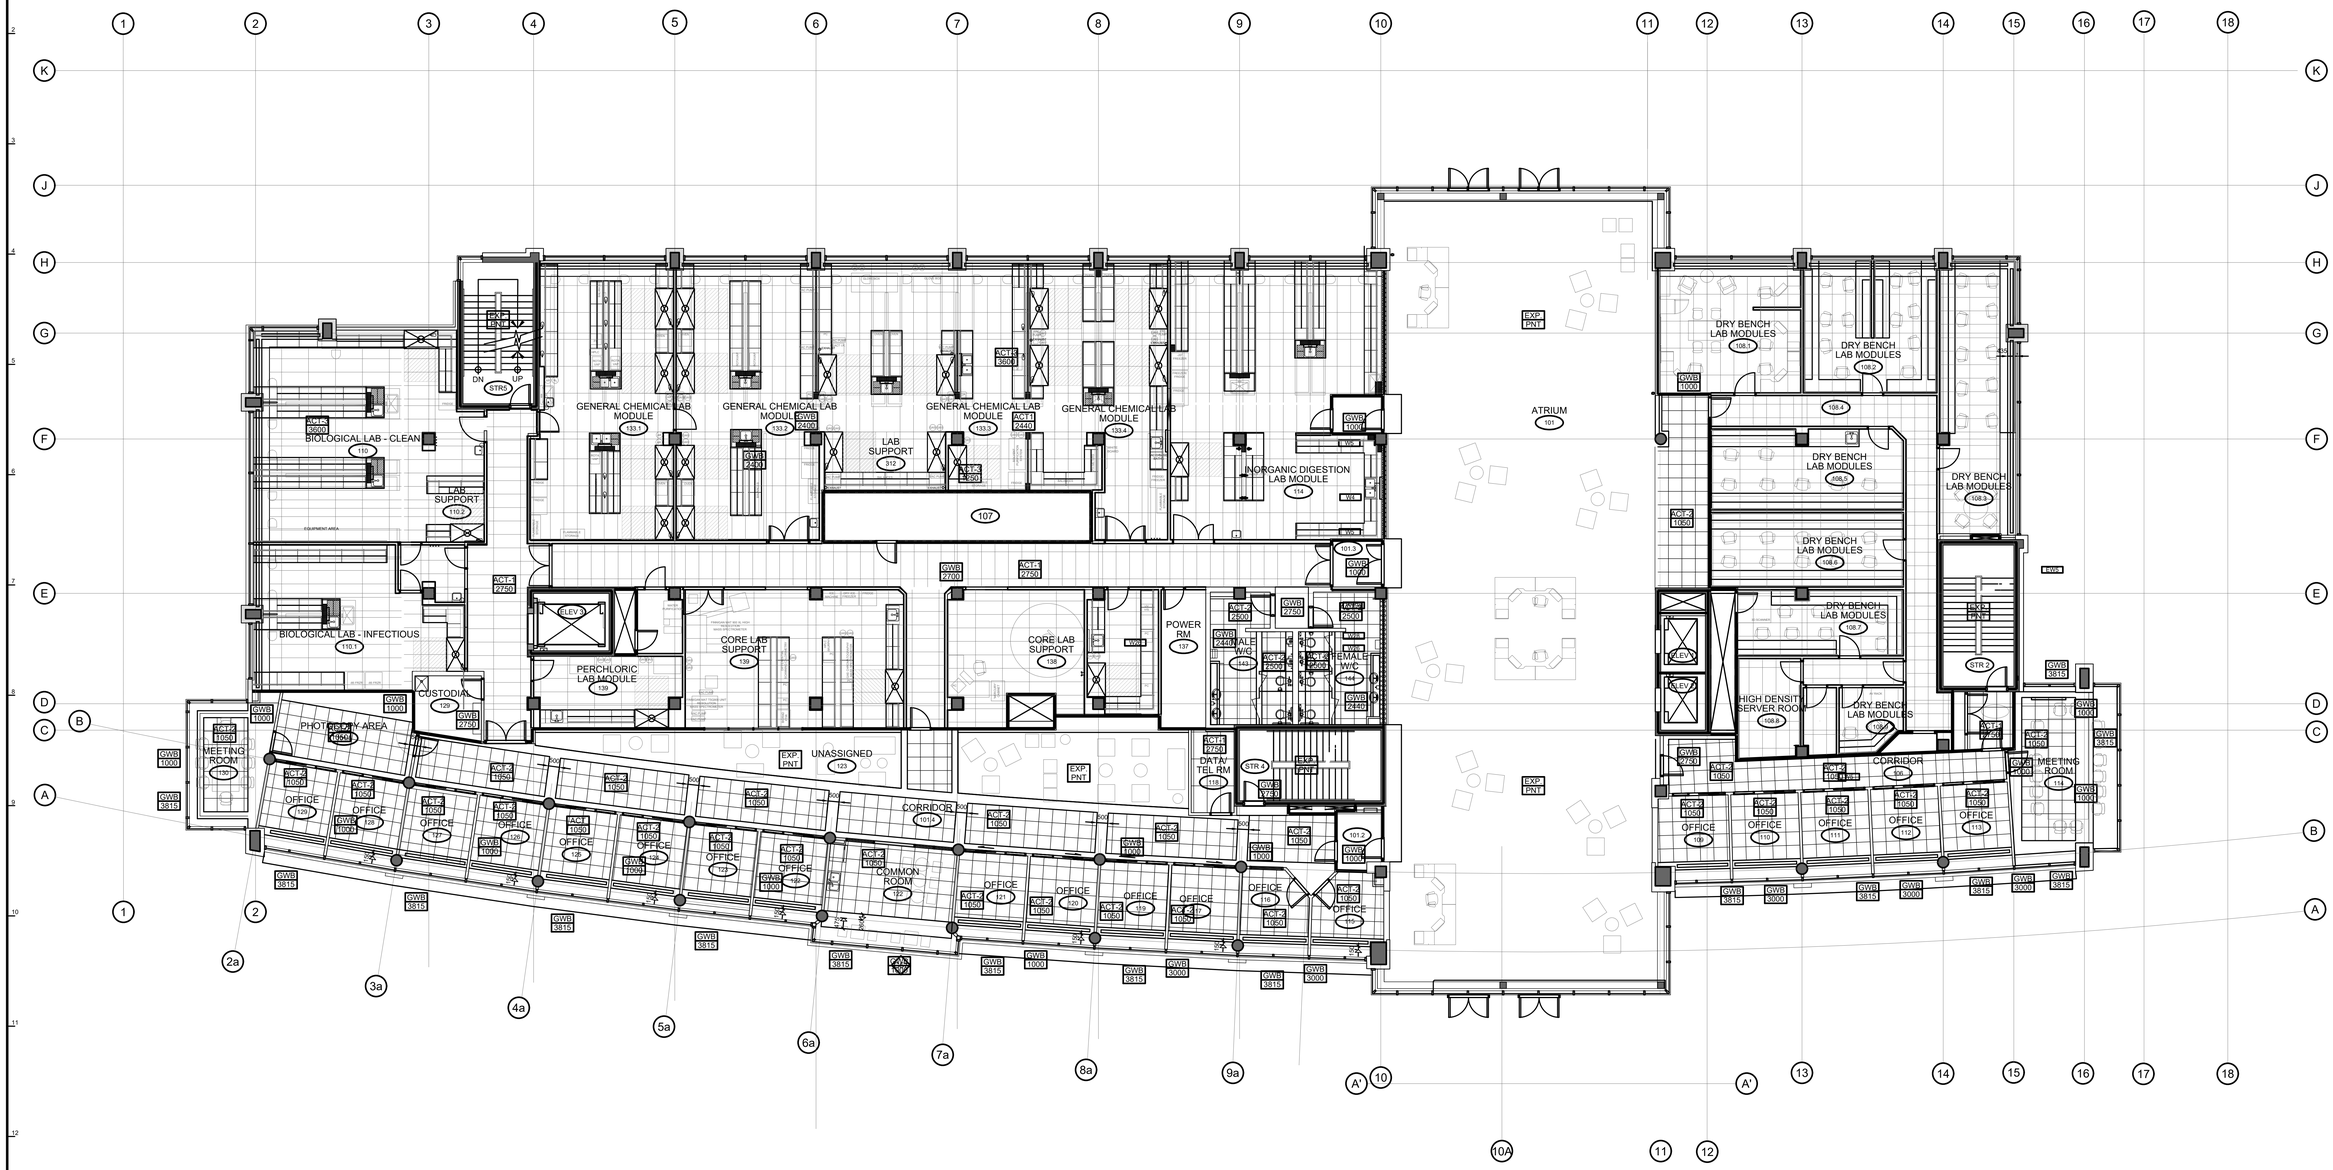

NORTH

1 A1.4 A1.5 FLOOR PLAN

SCALE-1:100

STRUCTURAL

MECHANICAL

ELECTRICAL

INTERIOR DESIGN

SEALS

REVISIONS

NO.	DATE	ITEM	BY

DETAIL SYMBOL

A detail number
number du detail

B source drawing no.
de dessin no.

C detail on drawing no.
detail sur dessin no.

PROJECT

ASHRAE LAB BUILDING

CAPE TOWN

SHEET TITLE

FLOOR PLAN
CENTRE

DESIGN BY	-
DRAWN BY	-
CHECKED	-
APPROVED	-
OWNER	
SCALE	AS NOTED
DATE	
FILE NO.	02-31.3
Number of Sheets	

DRAWING NO.

A-1